City of Newman Building Department

1247 Main Street • Newman, CA 95360 • (209)862-1506
Website: http://www.cityofnewman.com

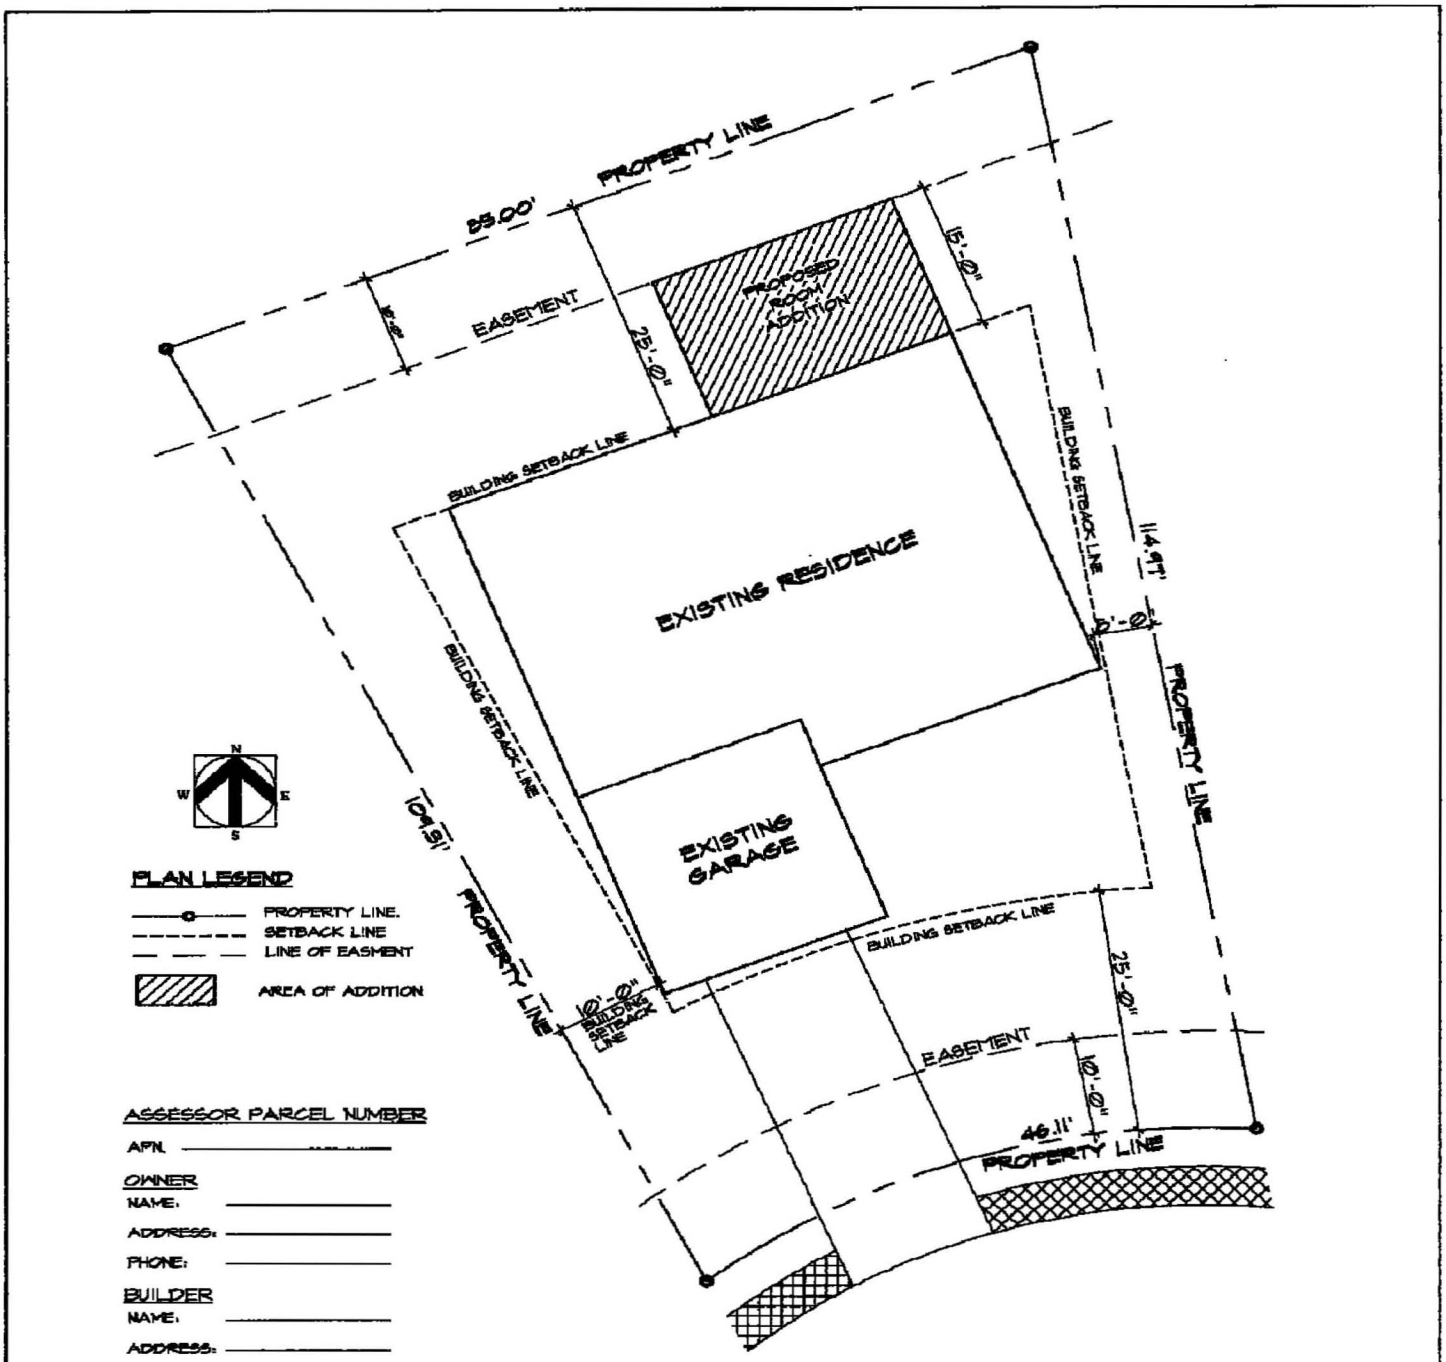

PLOT PLAN

REV.	DATE	BY:	SCALE:	SAMPLE	SHEET
			DATE:		1
			DRAWN BY:	SAMPLE PLOT PLAN	OF 6 SHEETS

City of Newman Building Department

1247 Main Street • Newman, CA 95360 • (209)862-1506
Website: http://www.cityofnewman.com

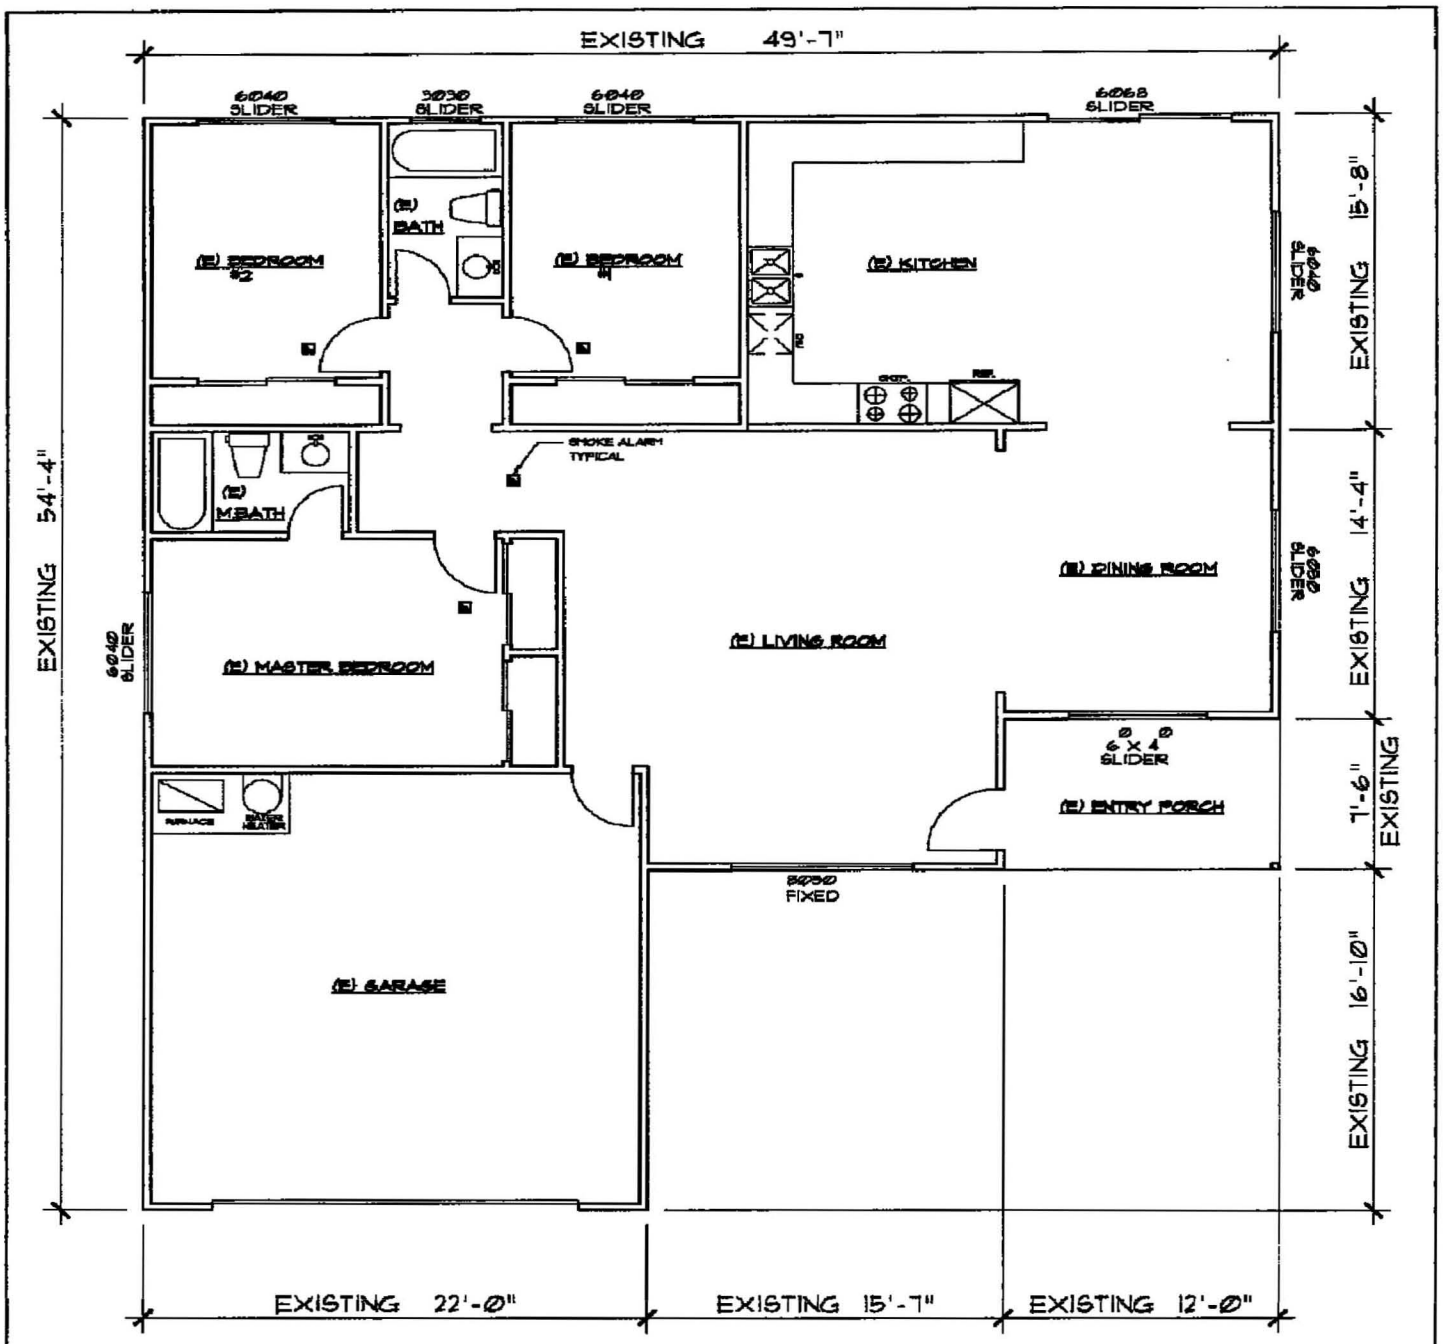

EXISTING FLOOR PLAN

REV.	DATE	BY:	SCALE:
			DATE:
			DRAWN BY:

SAMPLE

SAMPLE EXISTING FLOOR PLAN

SHEET 2 OF 6 SHEETS

City of Newman Building Department

1247 Main Street • Newman, CA 95360 • (209)862-1506
Website: http://www.cityofnewman.com

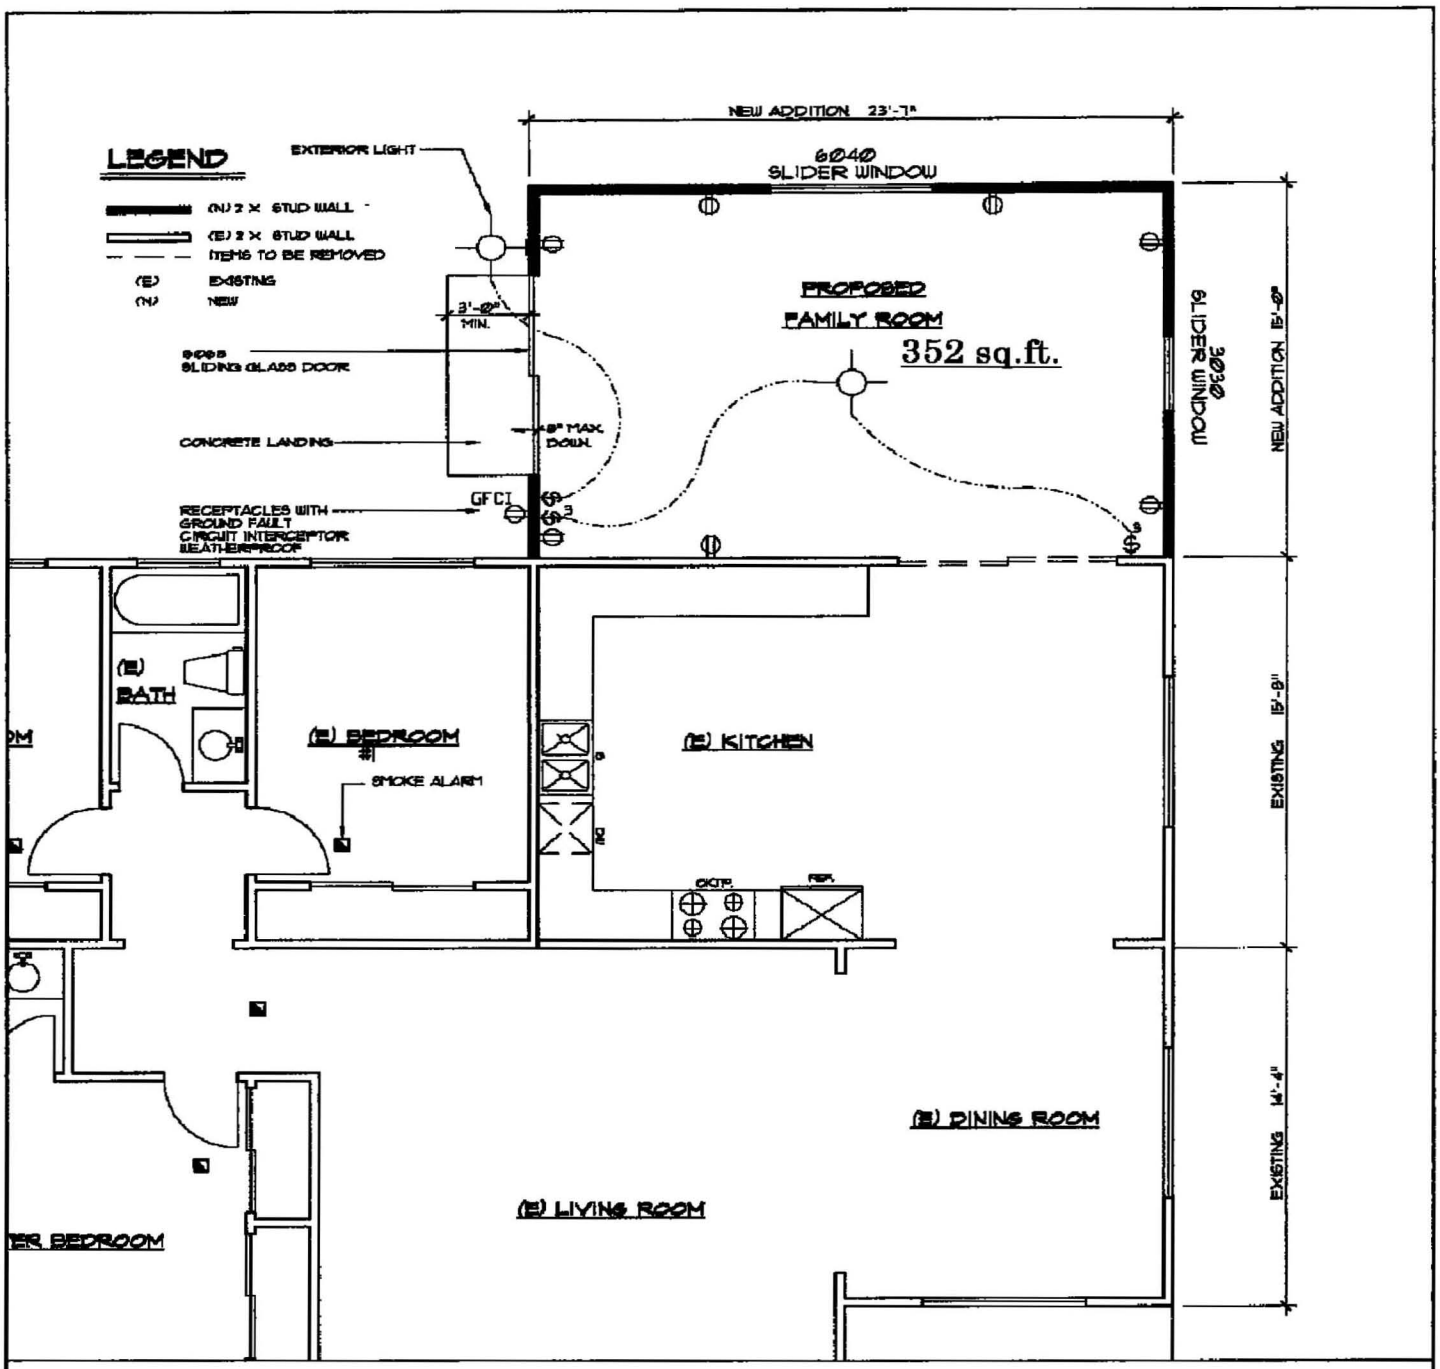

PROPOSED PARTIAL FLOOR PLAN

REV.	DATE	BY:	SCALE:	SAMPLE	SHEET
			DATE:		3
			DRAWN BY:	SAMPLE PROPOSED PARTIAL FLOOR PLAN	OF 6 SHEETS

City of Newman Building Department

1247 Main Street • Newman, CA 95360 • (209)862-1506
Website: http://www.cityofnewman.com

PROVIDE A ROOF FRAMING DETAIL SHOWING:

* RAFTER SPANS
* RAFTER SIZES
* BRACING
* ATTACHMENT TO BUILDING

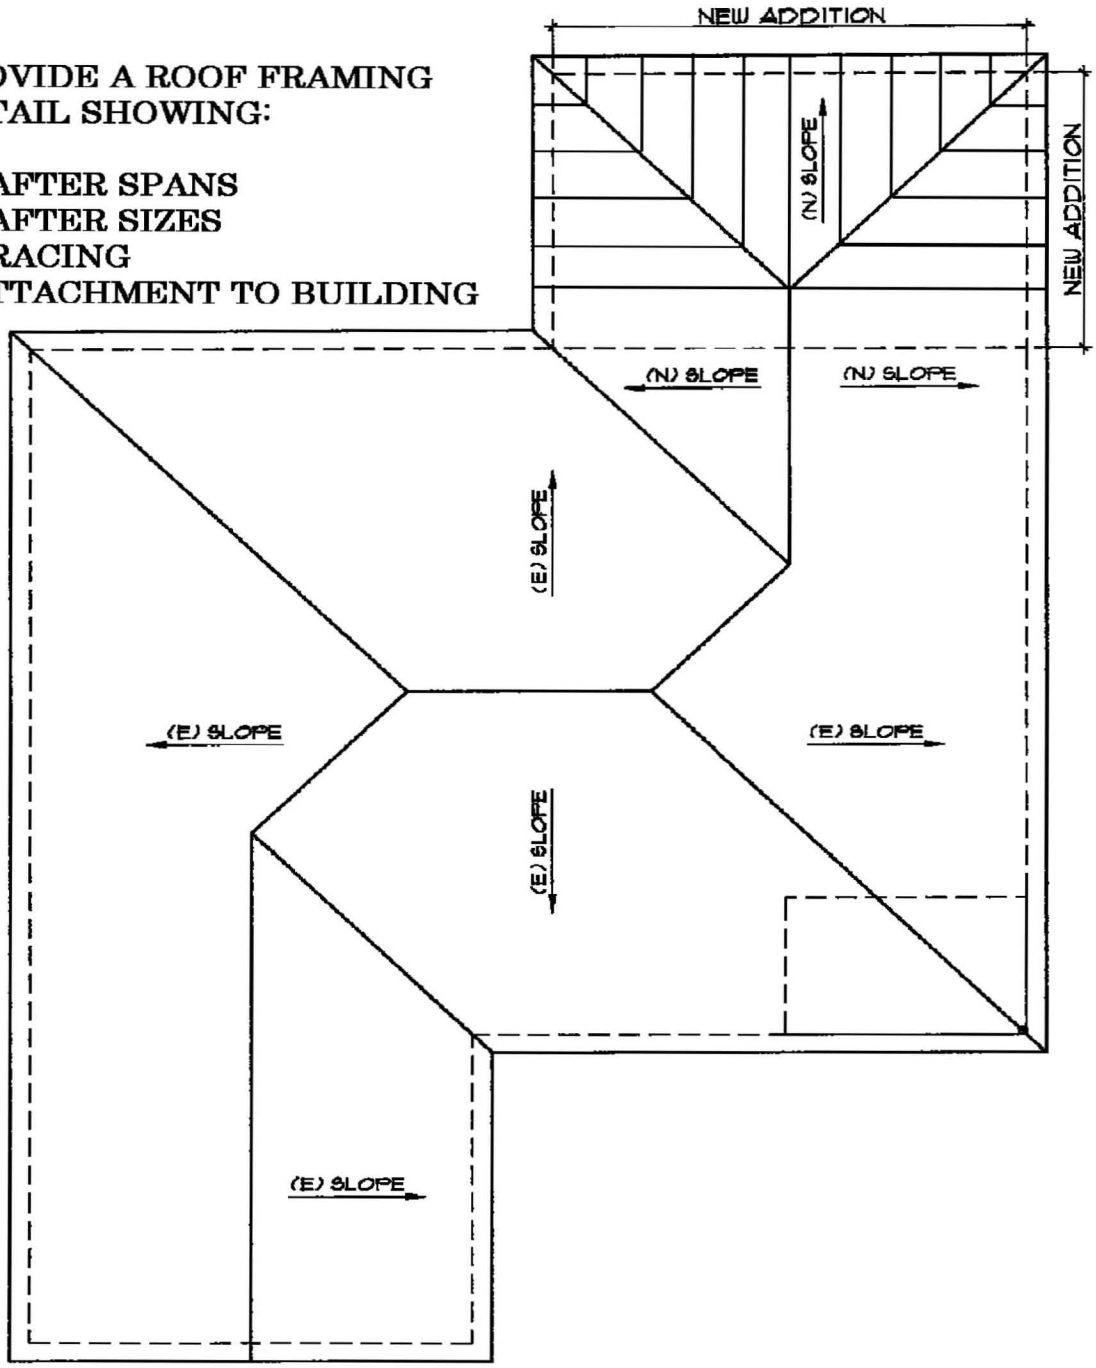

PROPOSED ROOF PLAN

REV.	DATE	BY:	SCALE:	SAMPLE	SHEET
			DATE:		4
			DRAWN BY:	SAMPLE PROPOSED ROOF PLAN	OF 6 SHEETS

City of Newman Building Department

1247 Main Street • Newman, CA 95360 • (209)862-1506
Website: http://www.cityofnewman.com

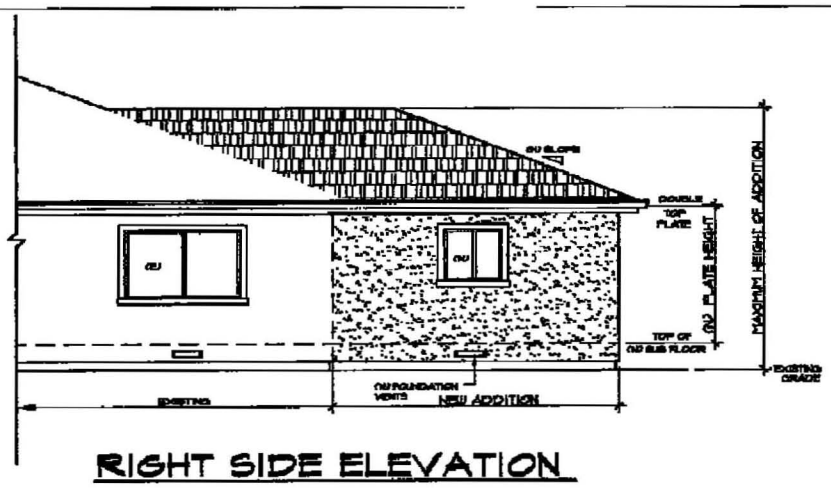

RIGHT SIDE ELEVATION

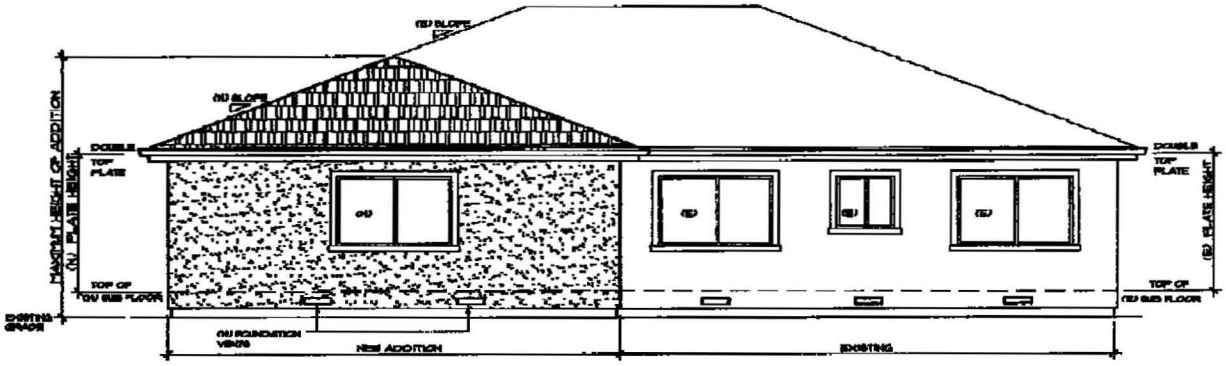

REAR ELEVATION

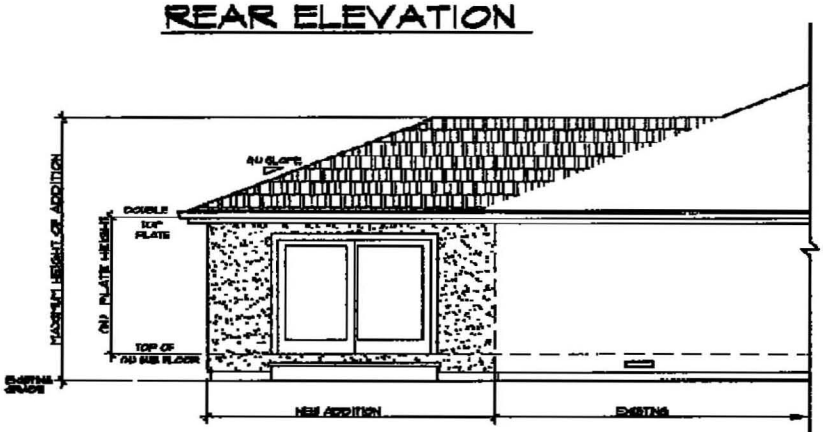

LEFT SIDE ELEVATION

REV.	DATE	BY:	SCALE:	SAMPLE	SHEET
			DATE:		5
			DRAWN BY:	SAMPLE PROPOSED EXTERIOR ELEVATION	OF 6 SHEETS

City of Newman Building Department

1247 Main Street • Newman, CA 95360 • (209)862-1506
Website: http://www.cityofnewman.com

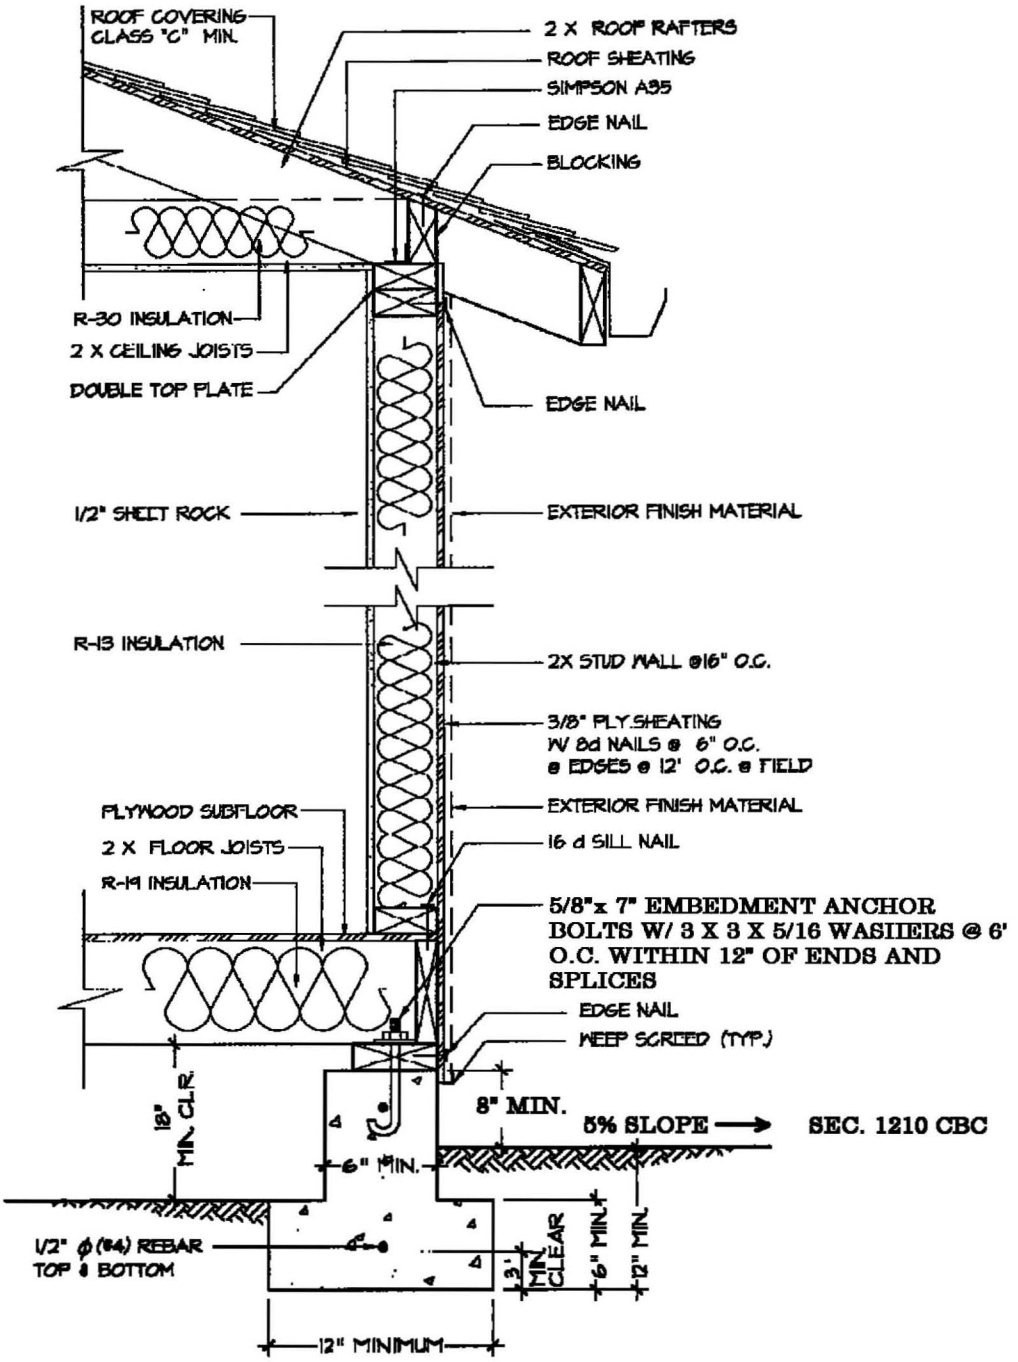

EXTERIOR WALL CROSS SECTION

REV.	DATE	BY:	SCALE:	SAMPLE	SHEET
			DATE:		6
			DRAWN BY:	SAMPLE EXTERIOR WALL CROSS SECTION	OF 6 SHEETS